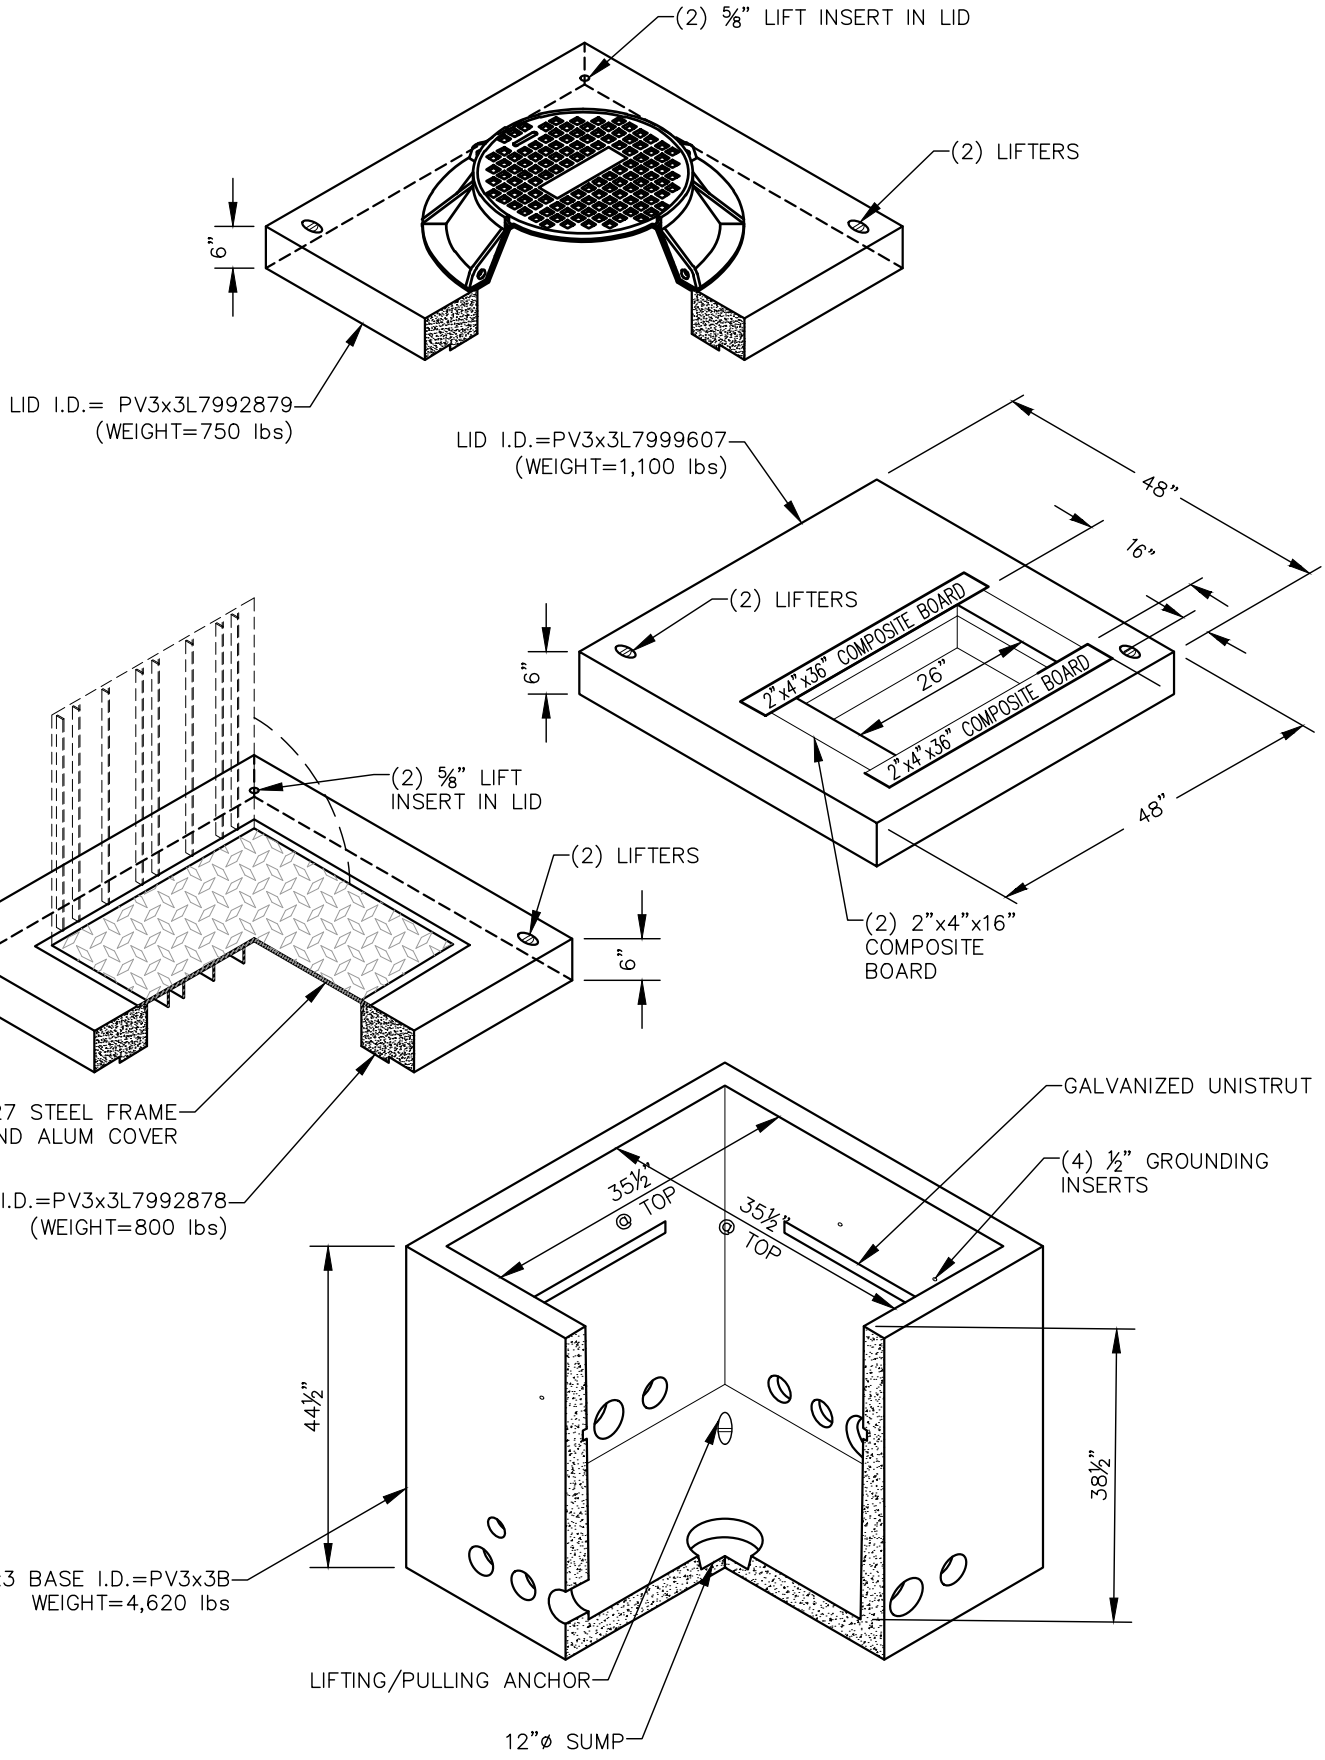

NWPX GENEVA	SHEET: 3x3 ZG 501		PROJECT: ISOMETRIC VIEW, PACIFICORP		
	SCALE: N.T.S.	DRAWN: JJOLLEY	LOCATION: SALT LAKE - OREM - ST. GEORGE PH: 801-225-2416		1 of 1
	DATE: 2-24-2015	TITAN ID: AS SHOWN			